


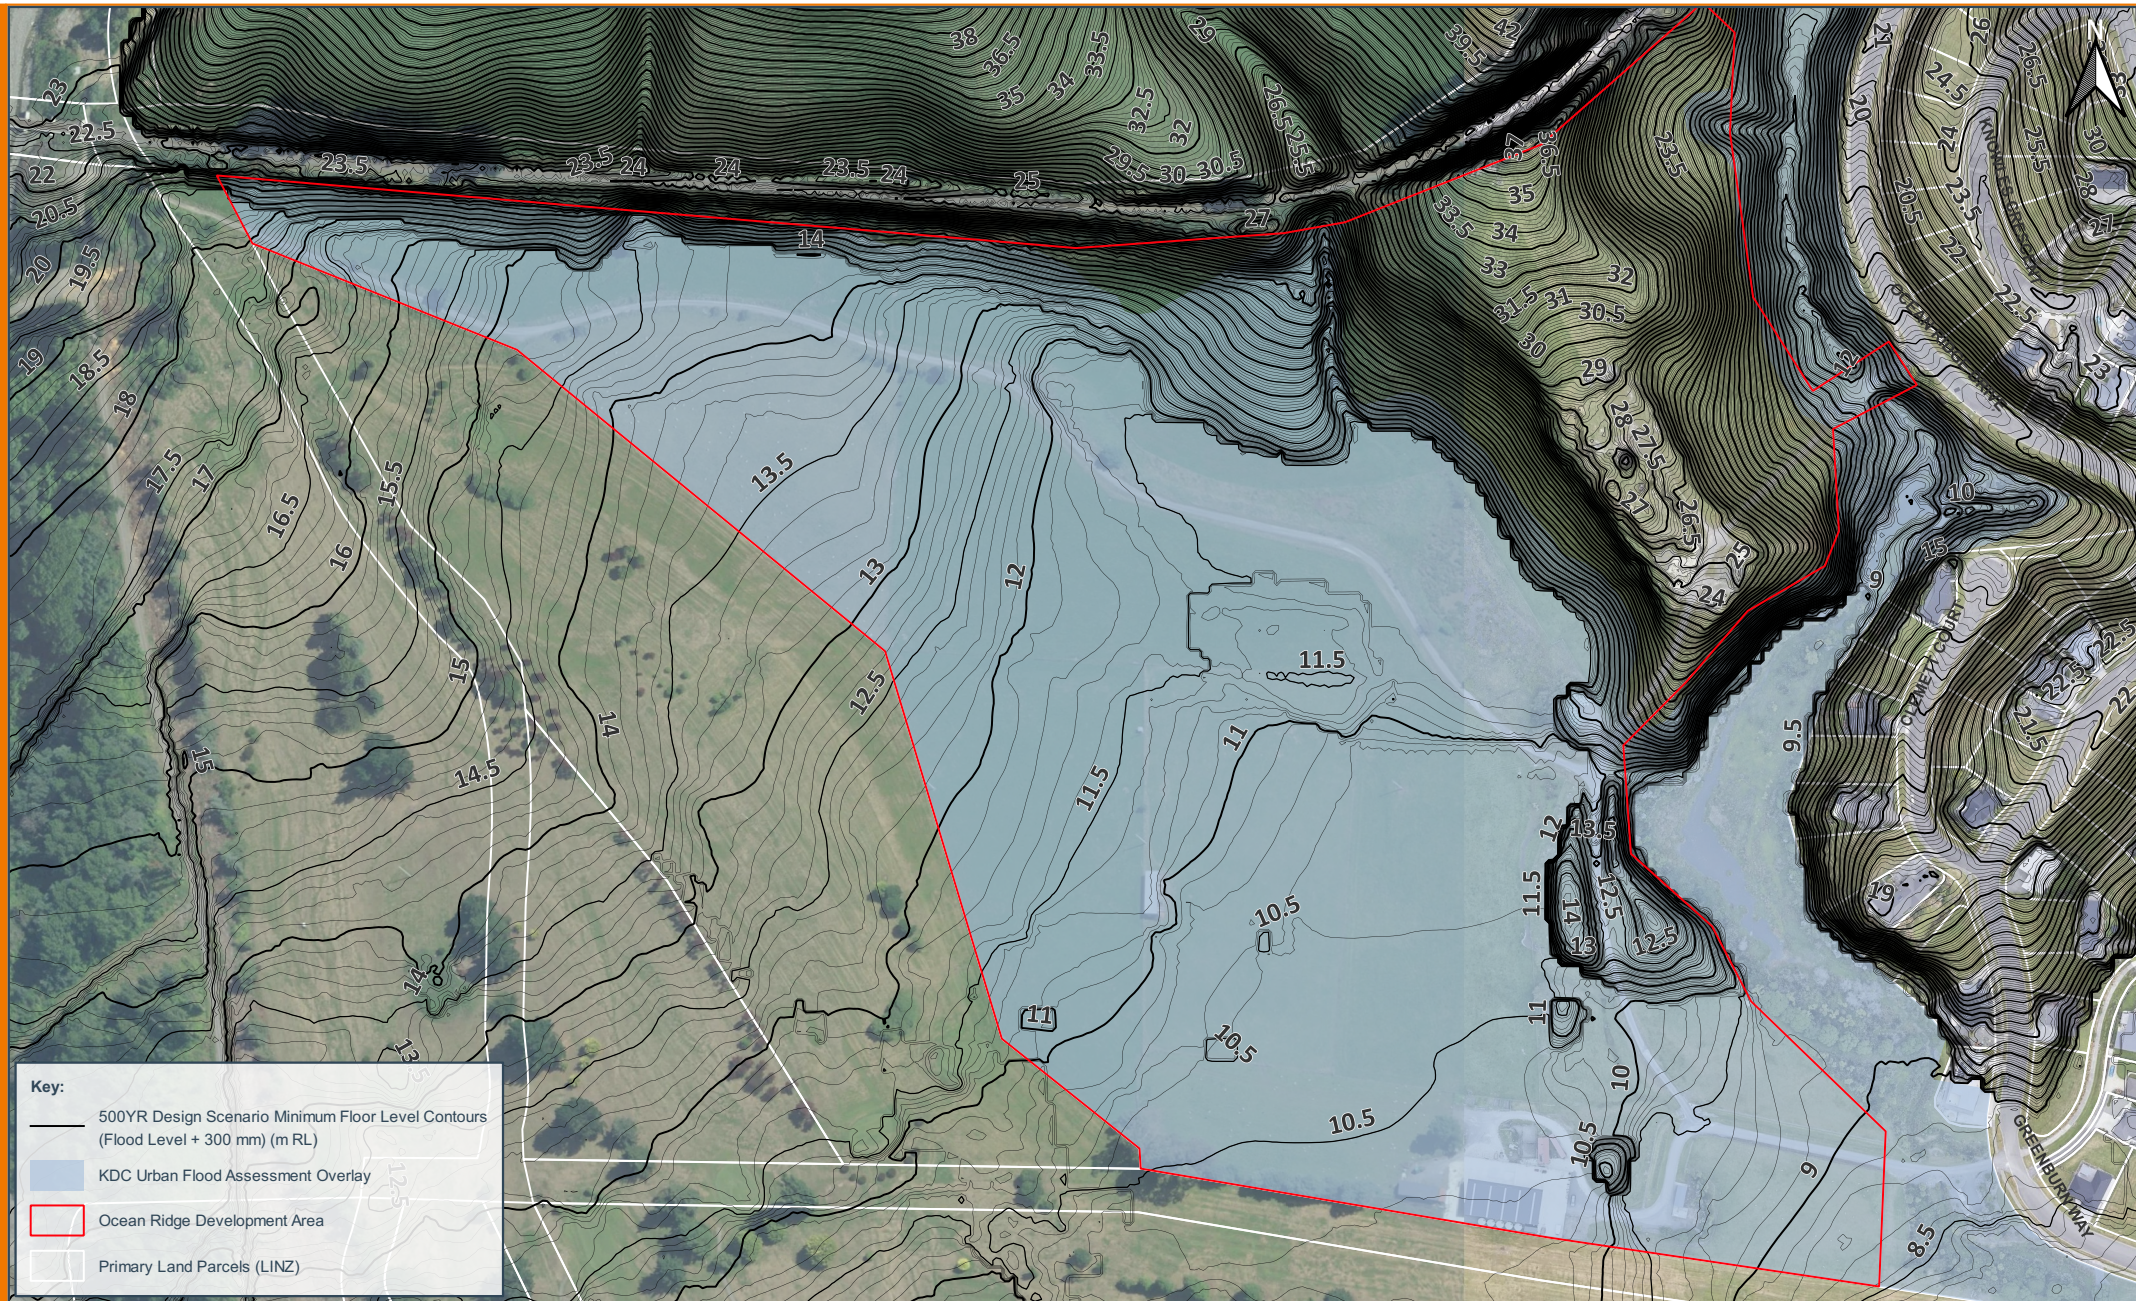


500-YEAR DESIGN SCENARIO (Q500_2mDS_BDW) MINIMUM FLOOR LEVEL CONTOURS

OCEAN RIDGE FLOOD MITIGATION

NOTES:
1. AERIAL IMAGERY, LAND PARCELS, AND BUILDING OUTLINES SOURCED FROM THE LINZ DATA SERVICE (<https://data.linz.govt.nz/>) AND LICENCED BY LINZ FOR RE-USE UNDER THE CREATIVE COMMONS ATTRIBUTION 4.0 INTERNATIONAL LICENCE.

2. KDC URBAN FLOOD ASSESSMENT OVERLAY DIGITISED FROM KAIKŌURA DIGITAL PLAN.

THIS DRAWING REMAINS THE PROPERTY OF PATTLE DELAMORE PARTNERS LTD AND MAY NOT BE REPRODUCED OR ALTERED WITHOUT WRITTEN PERMISSION. NO LIABILITY SHALL BE ACCEPTED FOR UNAUTHORISED USE OF THE DRAWING.

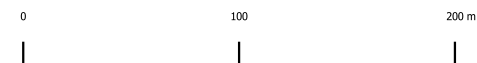

SCALE : 1:3,500 (A4) METRES

REVISION: 02 | DATE: JUNE 25 | BY: SP
CLIENT: KDC

© 2025 Pattle Delamore Partners Limited